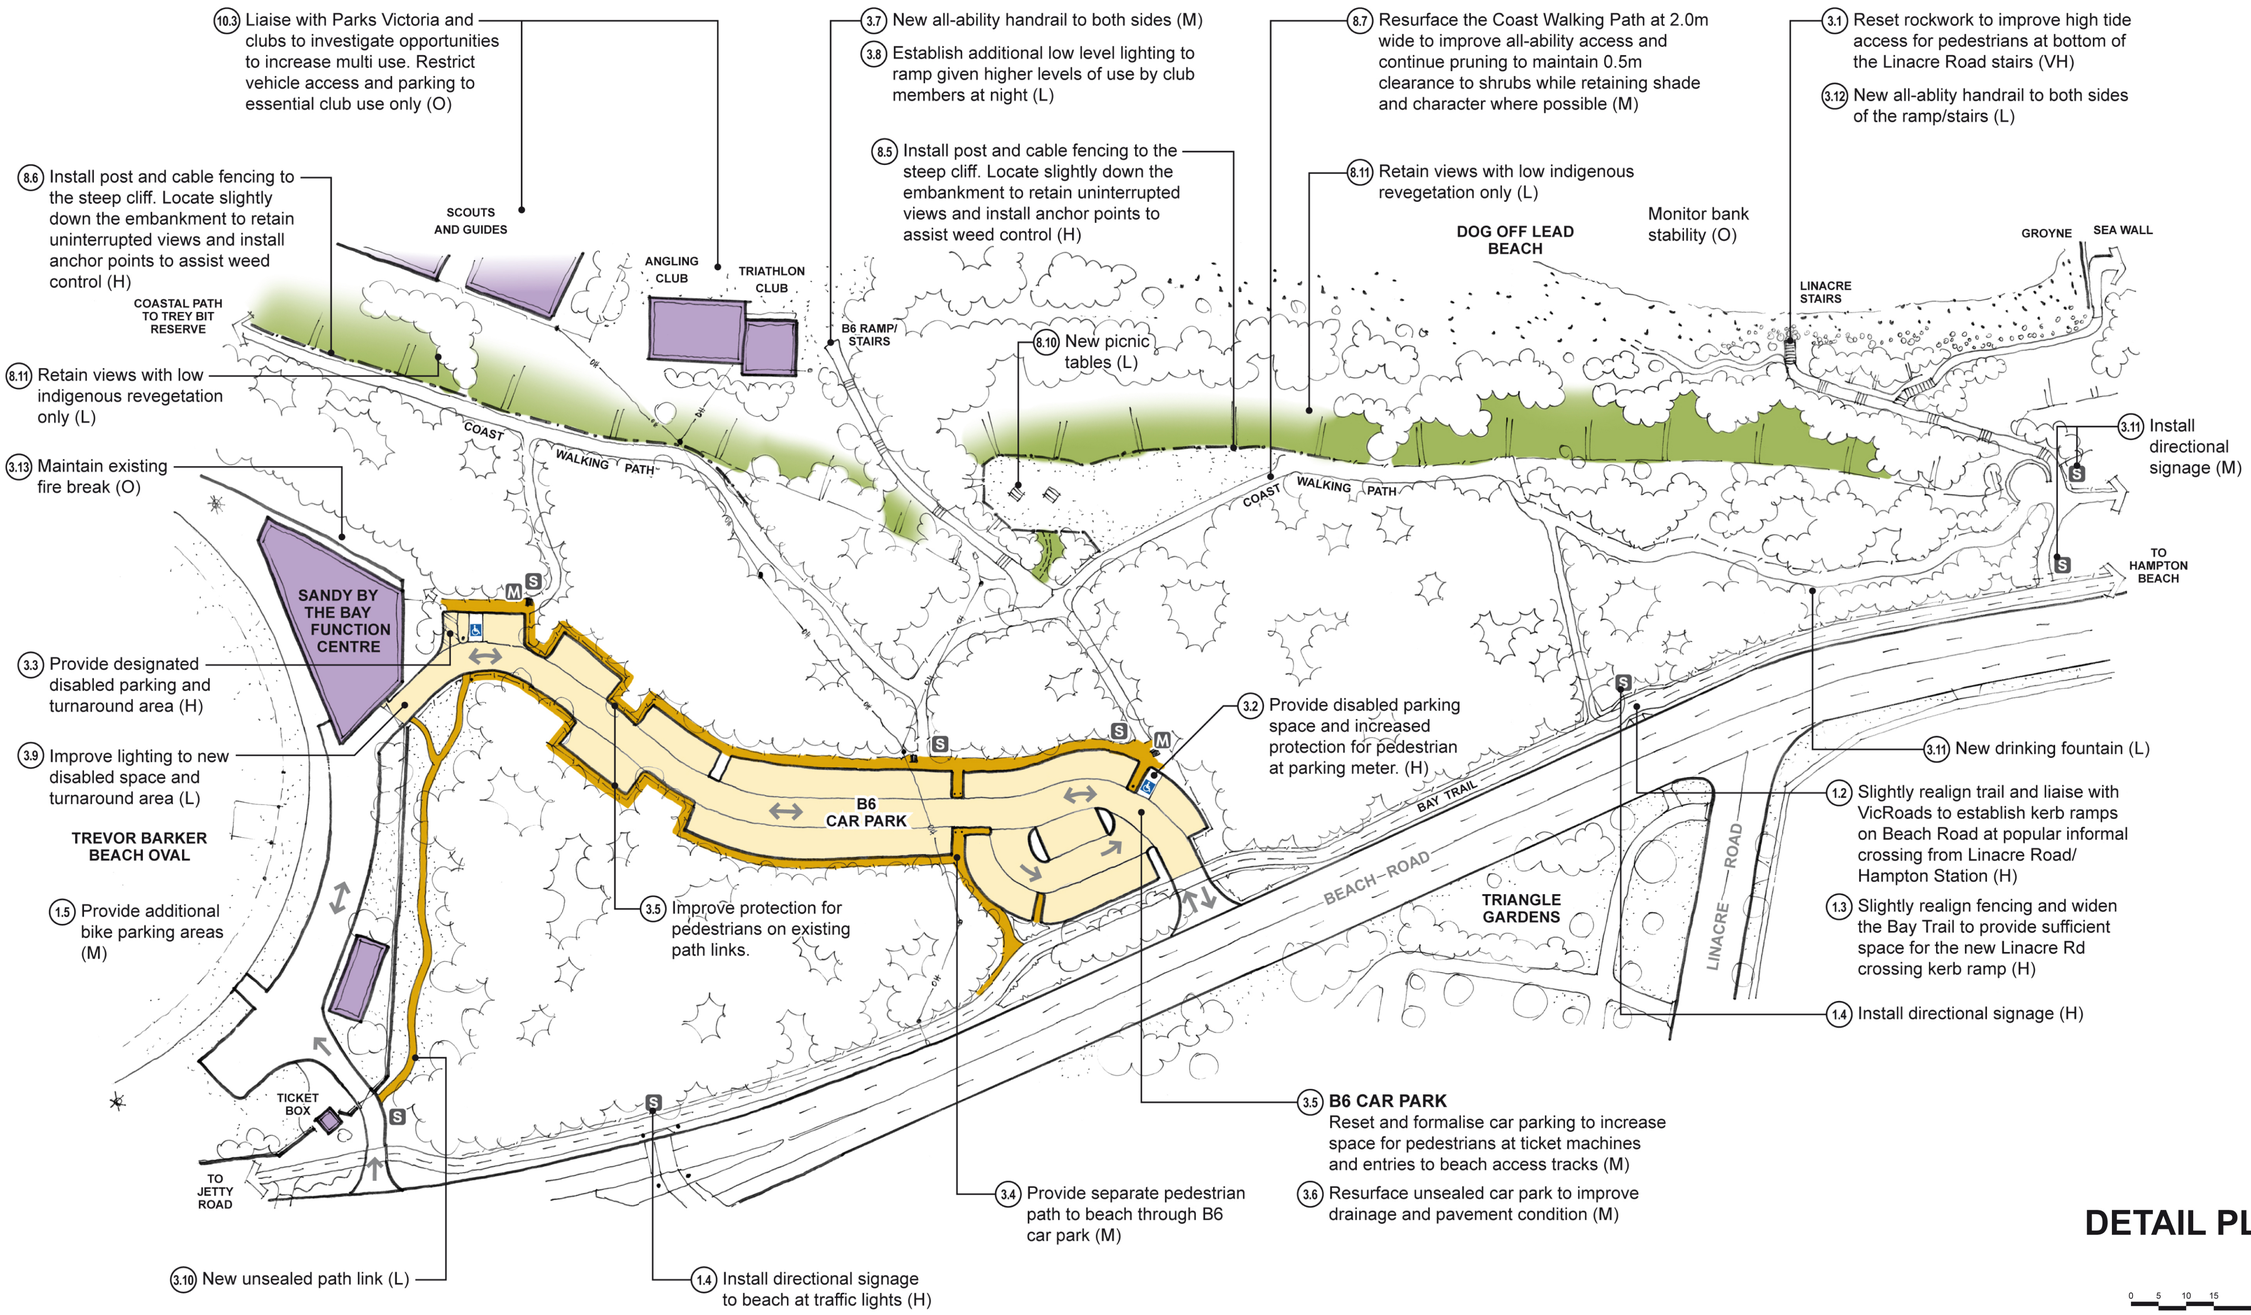

DETAIL PLAN C