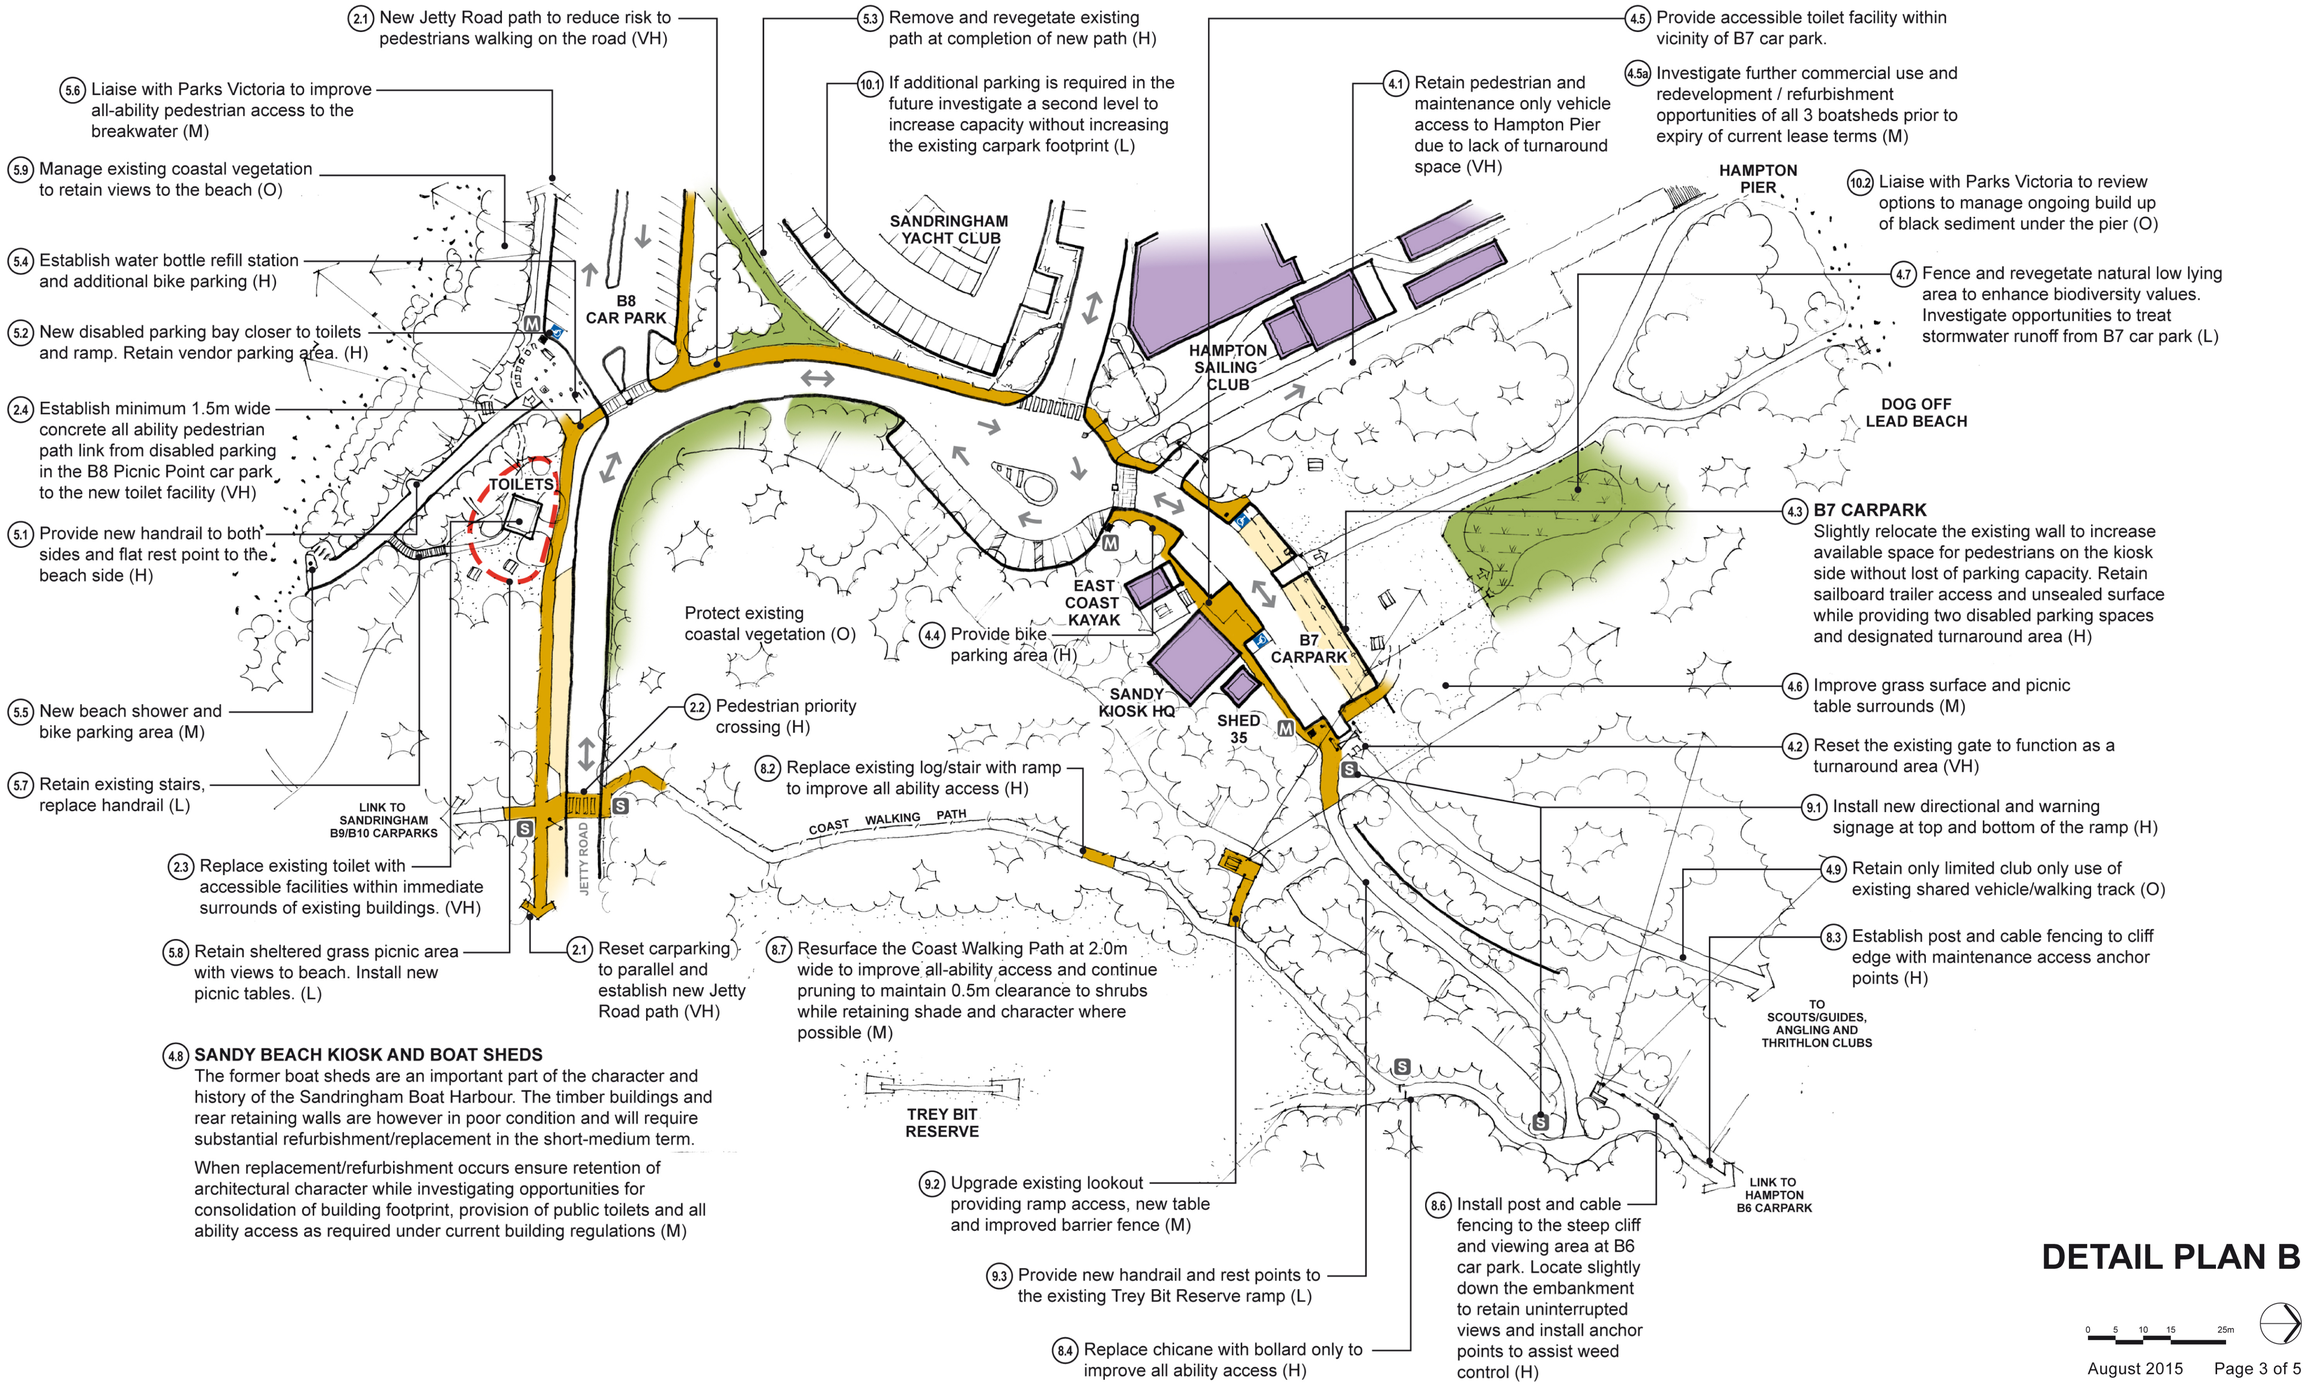

DETAIL PLAN B

August 2015